CROSS SECTION DRAWING

TUSCANY CASEMENT WINDOW 8520: Block Frame

CAD File Scale: 1' = 1' (Full Size)

File Name: 8520-01-BLOCK-t-H

Units: INCH [mm]

VIEW: HORIZONTAL

1.800.MILGARD

milgard.com
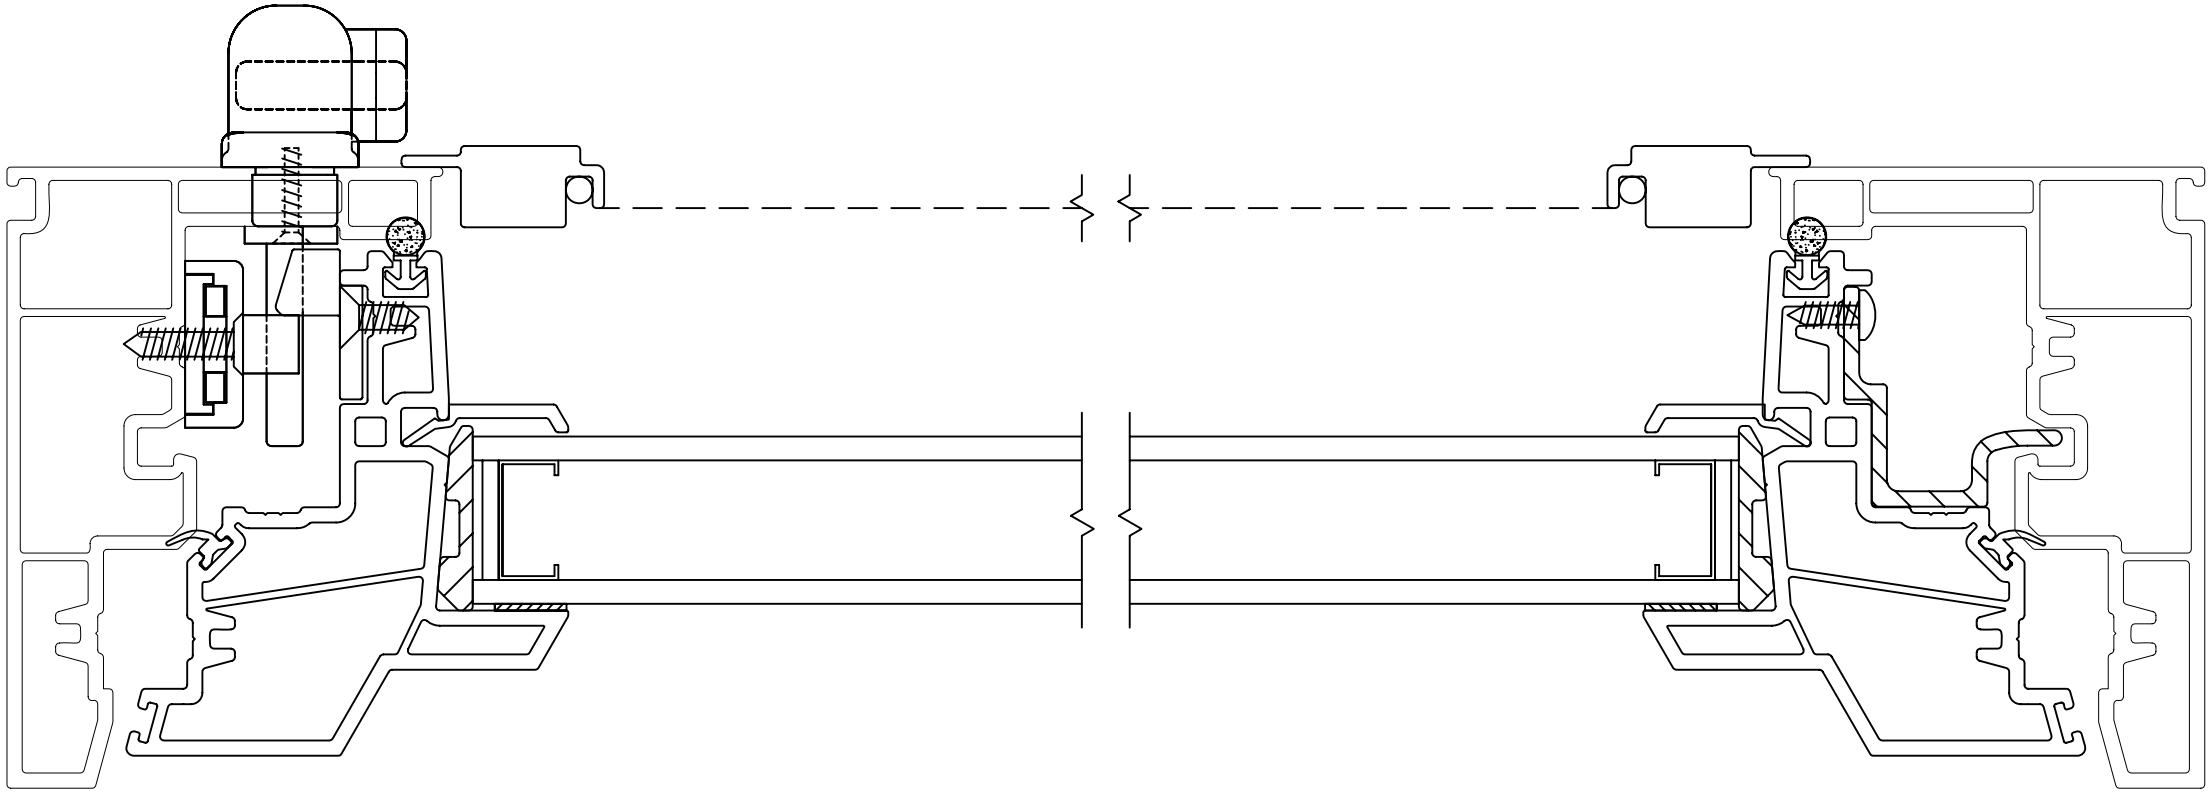
Due to continual research and development,
details may be changed at any time. © 2009